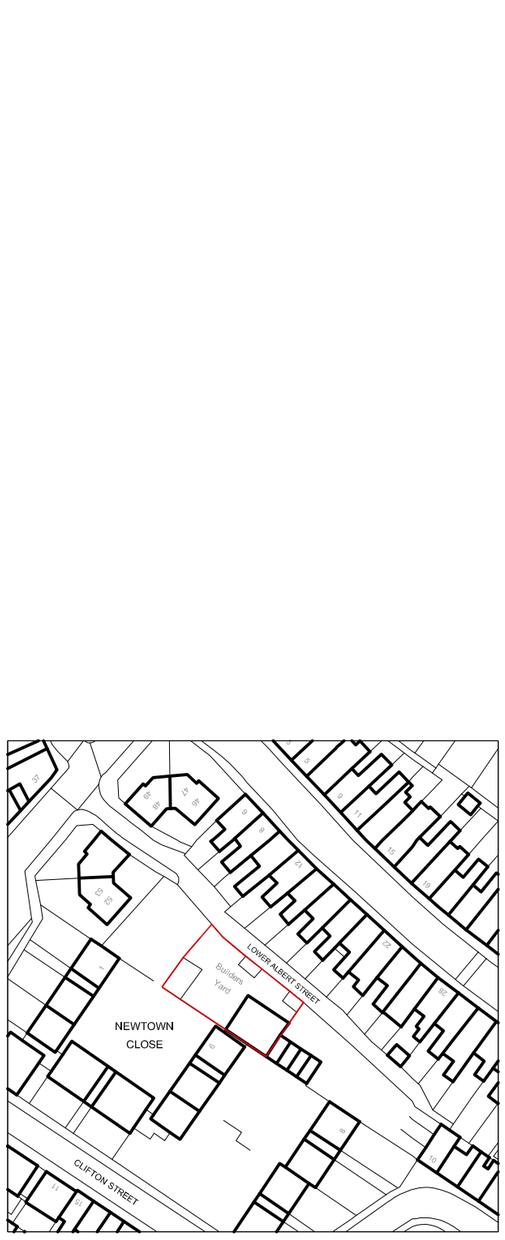

1 Location Plan

scale 1:1250

2 Block Plan

scale 1:500

Grayscale architecture + design

Revision	Notes: Crown Copyright. All rights reserved. Licence no. 100025568	N	Status: SK - Sketch D - Design P - Planning (Planning Permission Application) W - Working (Building Regulations Submission) T - Tender C - Construction A - As Built	Project: Lower Albert St - Yard	Drawing Title: Location Plan - Block Plan					E: office@grayscaleuk.com W: grayscaleuk T: grayscaleuk Copyright Grayscale Architecture Ltd and Grayscale Design Ltd 2010
				Client: Blockworks	Scale (at paper size): 1:500 @A3 1:1250 @A3	Date: 04.11.16	Drawing Purpose: Approval	Job No.: 174	Status: P	Drawing No.: 0.01	Revision: