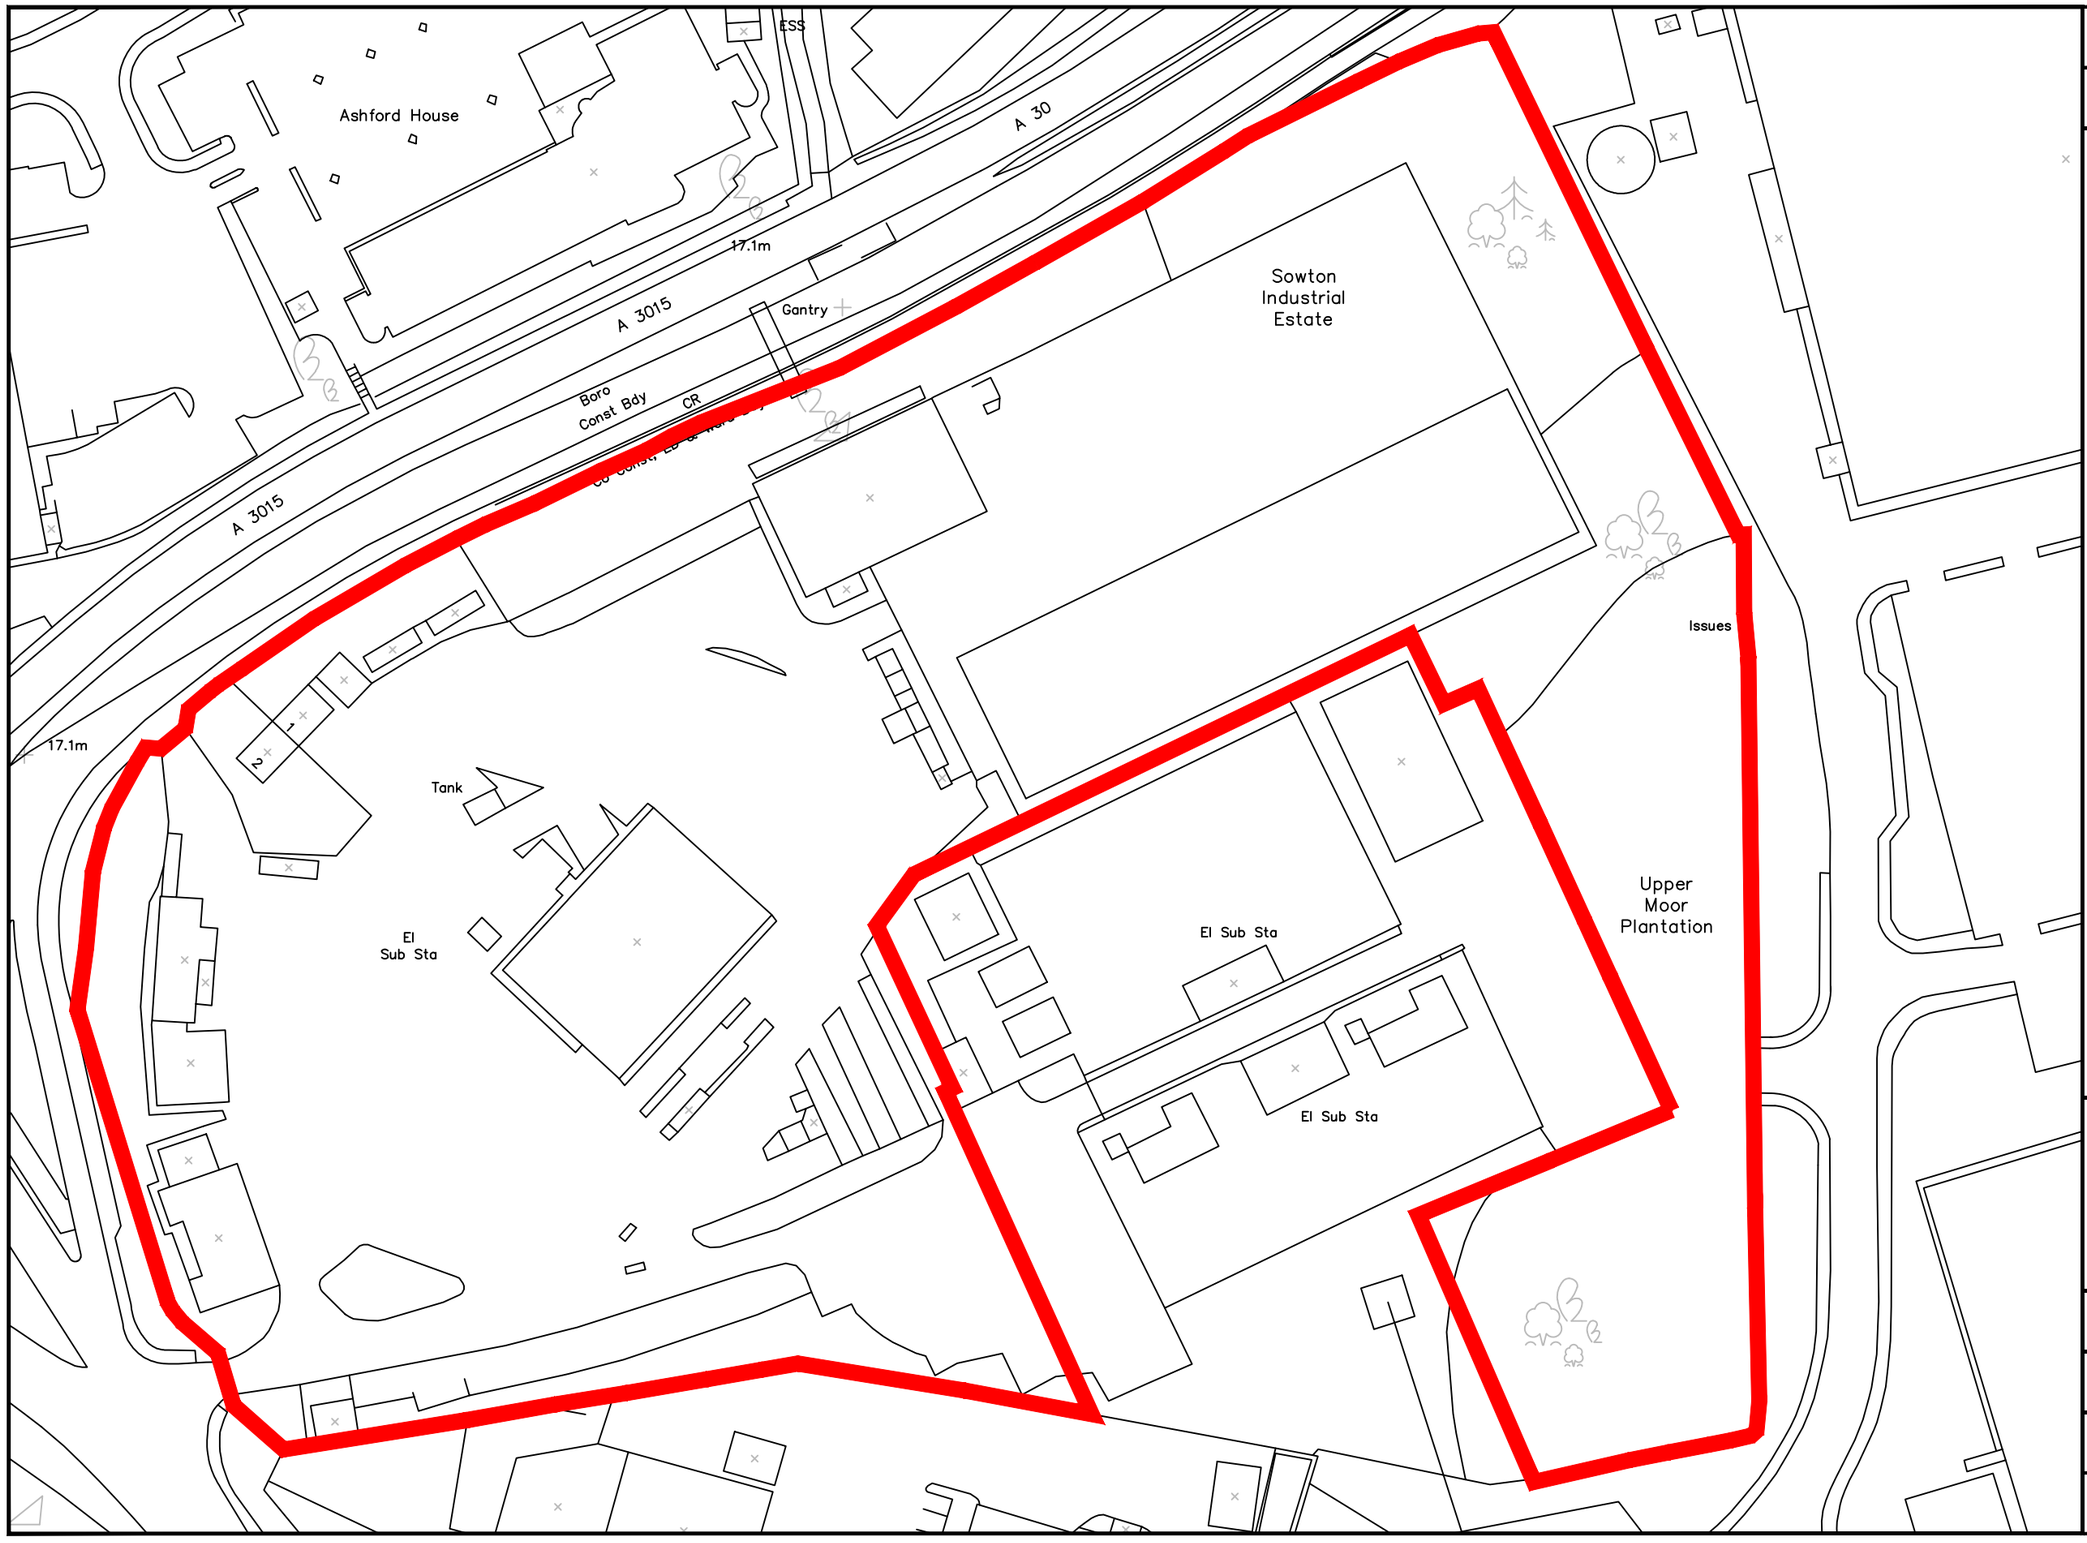

Drawing Title: Redline Location Plan

Project: WPD Depot - Moor Lane Exeter

Site

N

Client: Richard Walker Developments Ltd

Date: March 2018 **Author:** SJS

Drawing Number: SJS_WPD_SLP_001

Scale: 1:1000 @A3 **Rev:** C