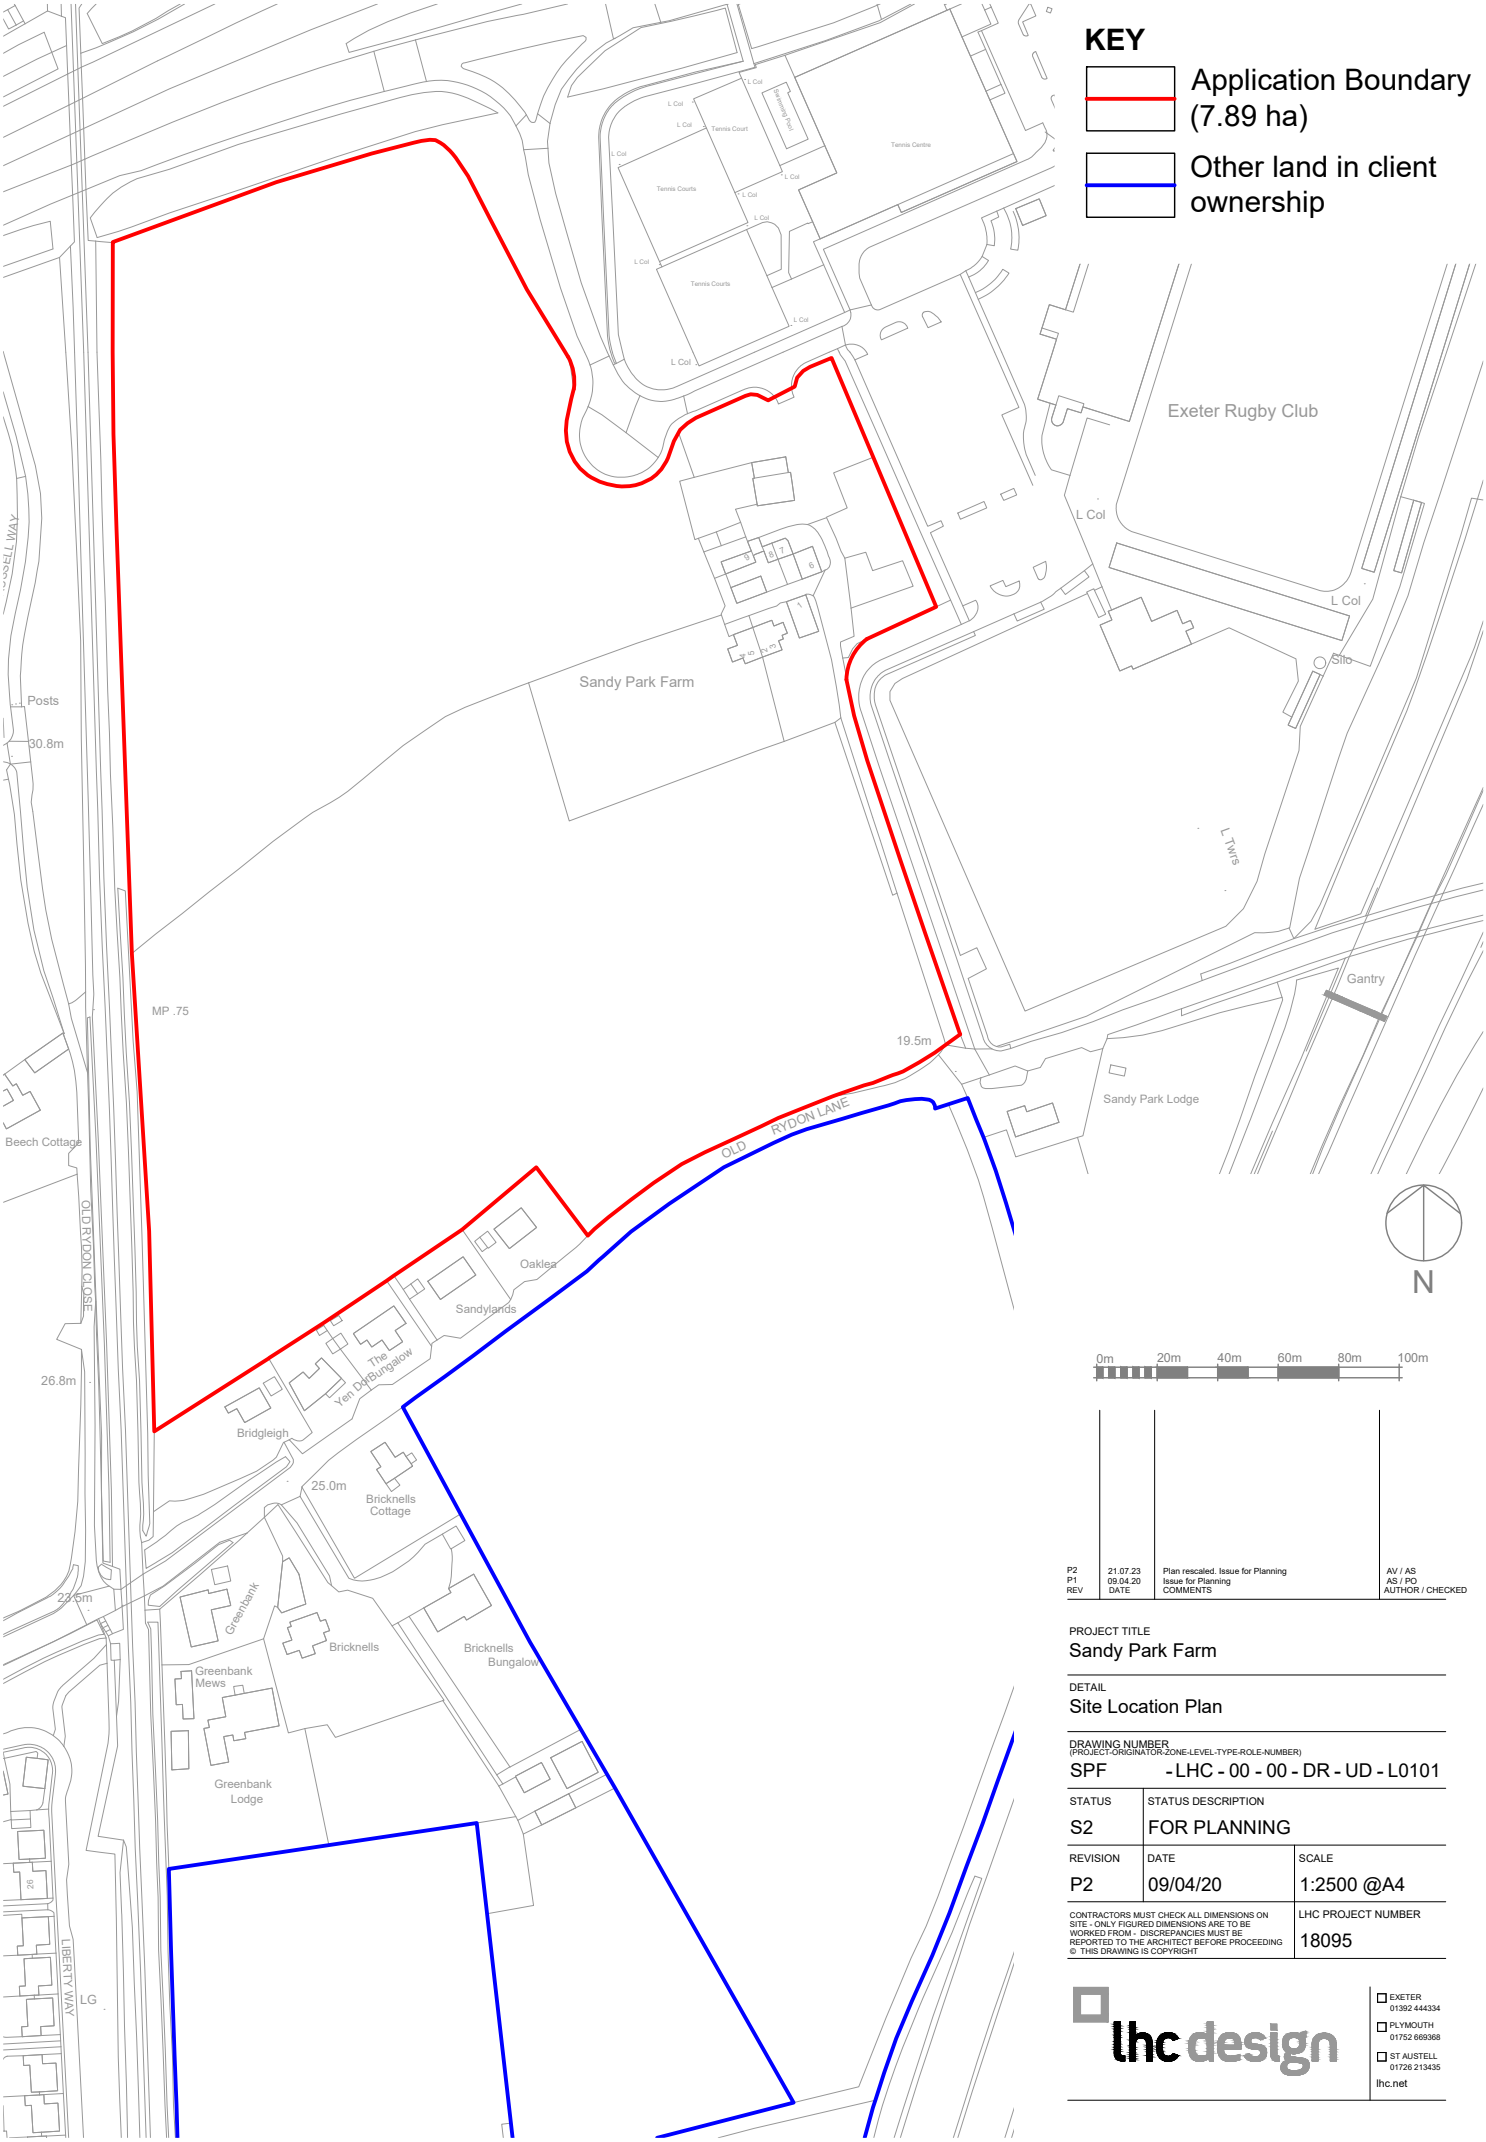

REV	DATE	COMMENTS	AUTHOR / CHECKED
P2	21.07.23	Plan rescaled. Issue for Planning	AV / AS
P1	09.04.20	Issue for Planning	AS / PO

PROJECT TITLE
Sandy Park Farm

DETAIL
Site Location Plan

DRAWING NUMBER
(PROJECT-ORIGINATOR-ZONE-LEVEL-TYPE-ROLE-NUMBER)
SPF - LHC - 00 - 00 - DR - UD - L0101

STATUS	STATUS DESCRIPTION	
S2	FOR PLANNING	
REVISION	DATE	SCALE
P2	09/04/20	1:2500 @A4

CONTRACTORS MUST CHECK ALL DIMENSIONS ON SITE - ONLY FIGURED DIMENSIONS ARE TO BE WORKED FROM - DISCREPANCIES MUST BE REPORTED TO THE ARCHITECT BEFORE PROCEEDING
© THIS DRAWING IS COPYRIGHT

LHC PROJECT NUMBER
18095

lhc design
EXETER 01392 444334
PLYMOUTH 01752 669368
ST AUSTELL 01726 213435
lhc.net